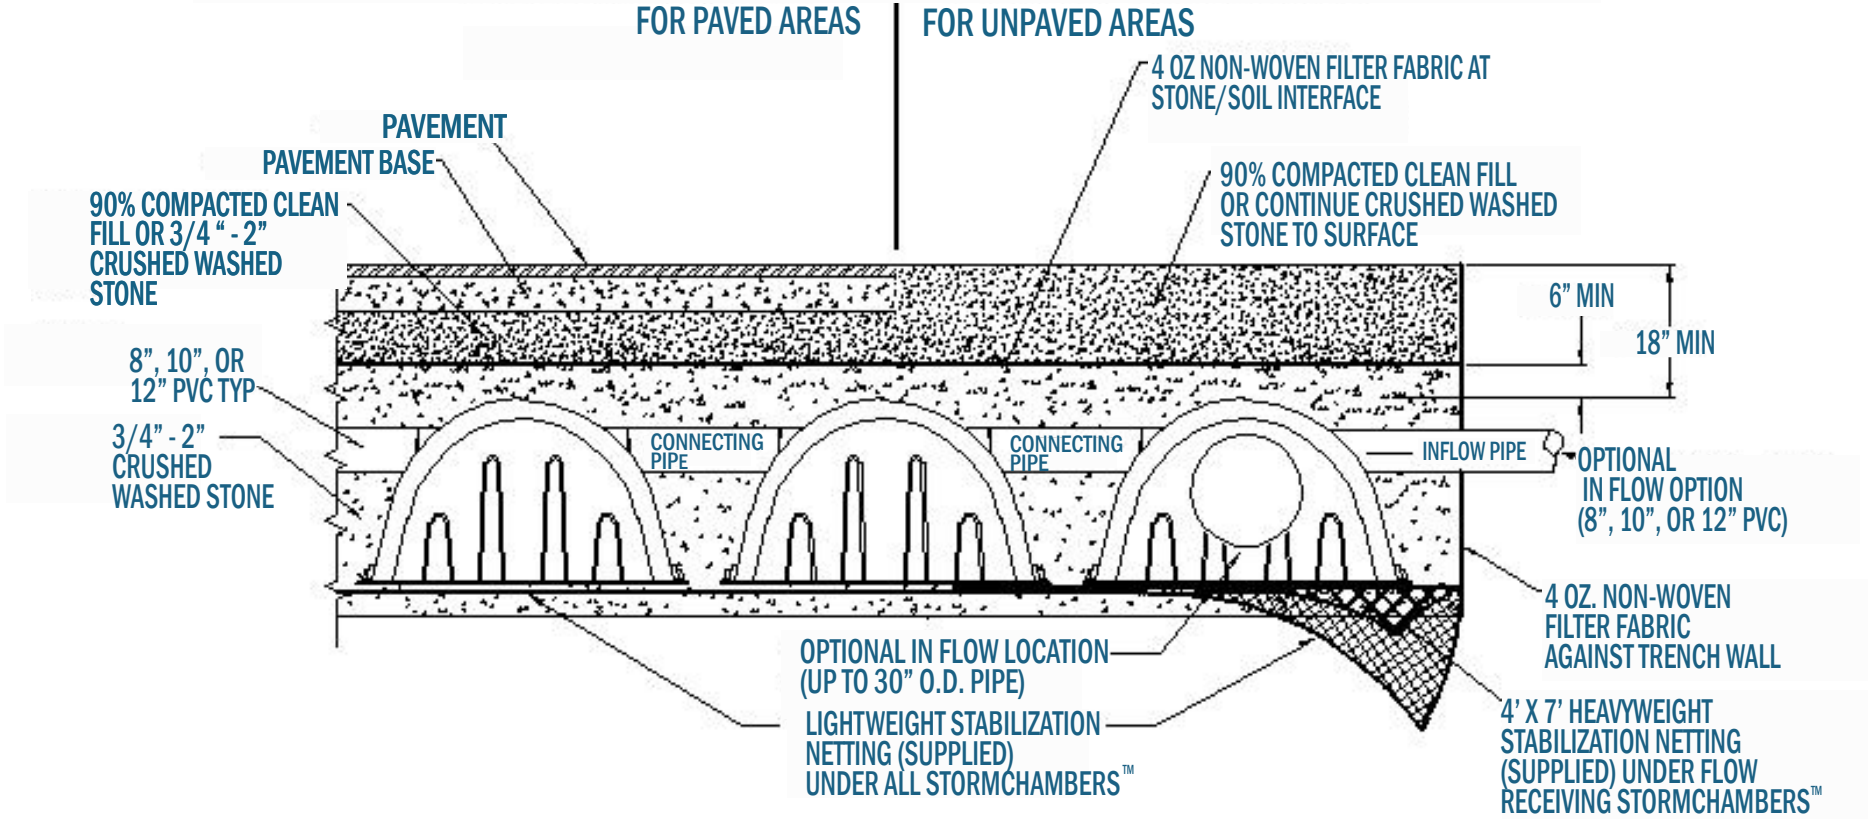RECOMMENDED INSTALLATION OF STORMCHAMBER™